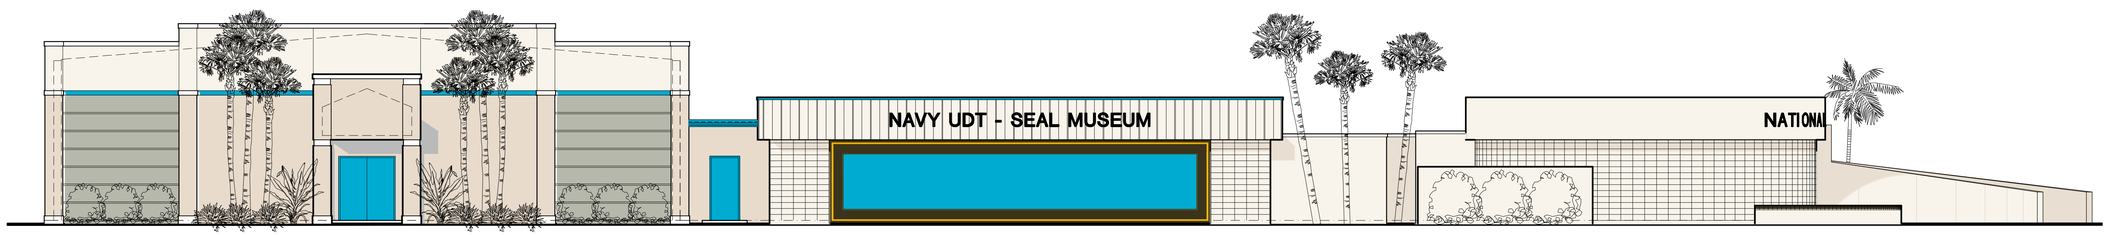

WEST ELEVATION

SCALE: 1/8 = 1'-0"

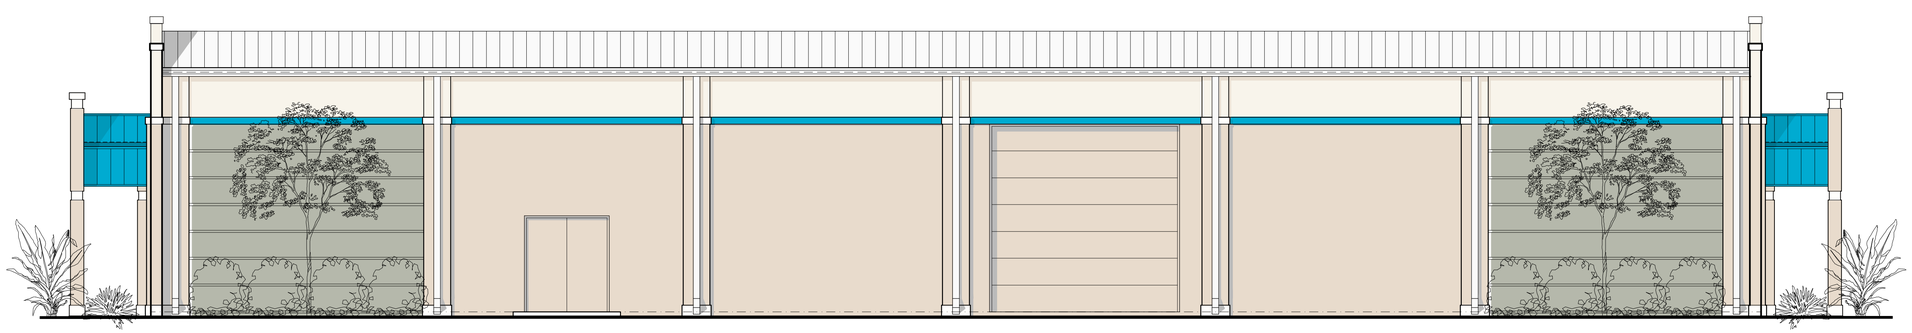

NORTH ELEVATION

SCALE: 3/16" = 1'-0"

THIS DRAWING IS COPYRIGHTED AND IS THE PROPERTY OF AHRENS COMPANIES. IT IS UNLAWFUL TO COPY AND/OR USE THIS DOCUMENT FOR ANY REASON WITHOUT WRITTEN PERMISSION FROM AHRENS COMPANIES

REVISIONS	BY

AHRENS COMPANIES
DESIGN/BUILD · GENERAL CONSTRUCTION
OFFICE: (561) 863-9004 LICENSE: #CBC006515 #AA26000694
1461 KINETIC ROAD, LAKE PARK, FL 33403-1811

PROPOSED ADDITION FOR
NATIONAL NAVY UDT-SEAL MUSEUM
3300 NORTH HIGHWAY A1A
FORT PIERCE, FLORIDA 34949

DATE
10-04-10

SCALE
AS SHOWN

DRAWN
JAO

JOB
10-000046

SHEET
305
OF 1 SHEETS